PLAN SUBMISSION NOTES

1. THIS PLAN IS FOR CITY OF AUGUSTA BUILDING CODE, LIFE SAFETY CODE, ADA, FIRE MARSHAL AND OCCUPANCY APPROVAL ONLY.
2. PLAN BASED ON PLAN PROVIDED BY THE OWNER.
3. THE PLUMBING, ELECTRICAL, AND MECHANICAL DESIGN OF THE BUILDING IS BY THE OWNER.
4. IBC 2009 USE GROUP: RESIDENTIAL (R)
5. 2009 NFPA LIFE SAFETY OCCUPANCY: RESIDENTIAL
6. CONSTRUCTION TYPE: TYPE V B (UNPROTECTED)

LEGEND

- EXISTING WALL
- PROPOSED WALL
- 1-HR. FIRE RATED WALL
- EXIT SIGN
- EMERGENCY LIGHTING
- SD — SMOKE DETECTOR
- P — FIRE ALARM PULL HANDLE
- H — HEAT DETECTOR
- HORN/STROBE LIGHT
- FIRE EXTINGUISHER
- B — BRAILLE SIGNAGE

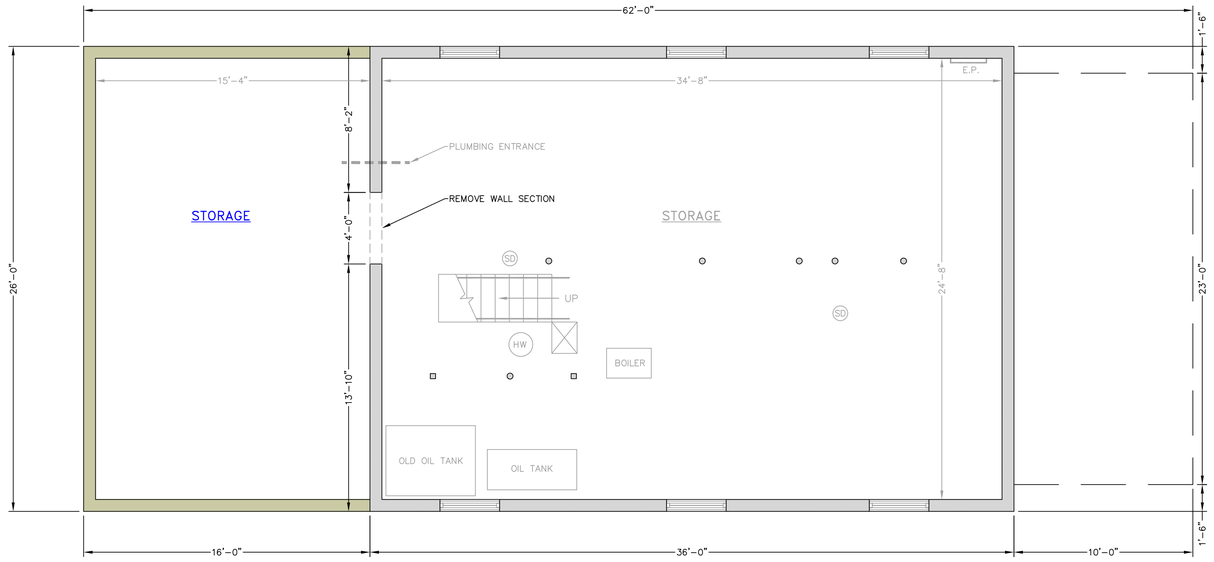

BASEMENT FLOOR PLAN
SCALE 1/4" = 1'-0"

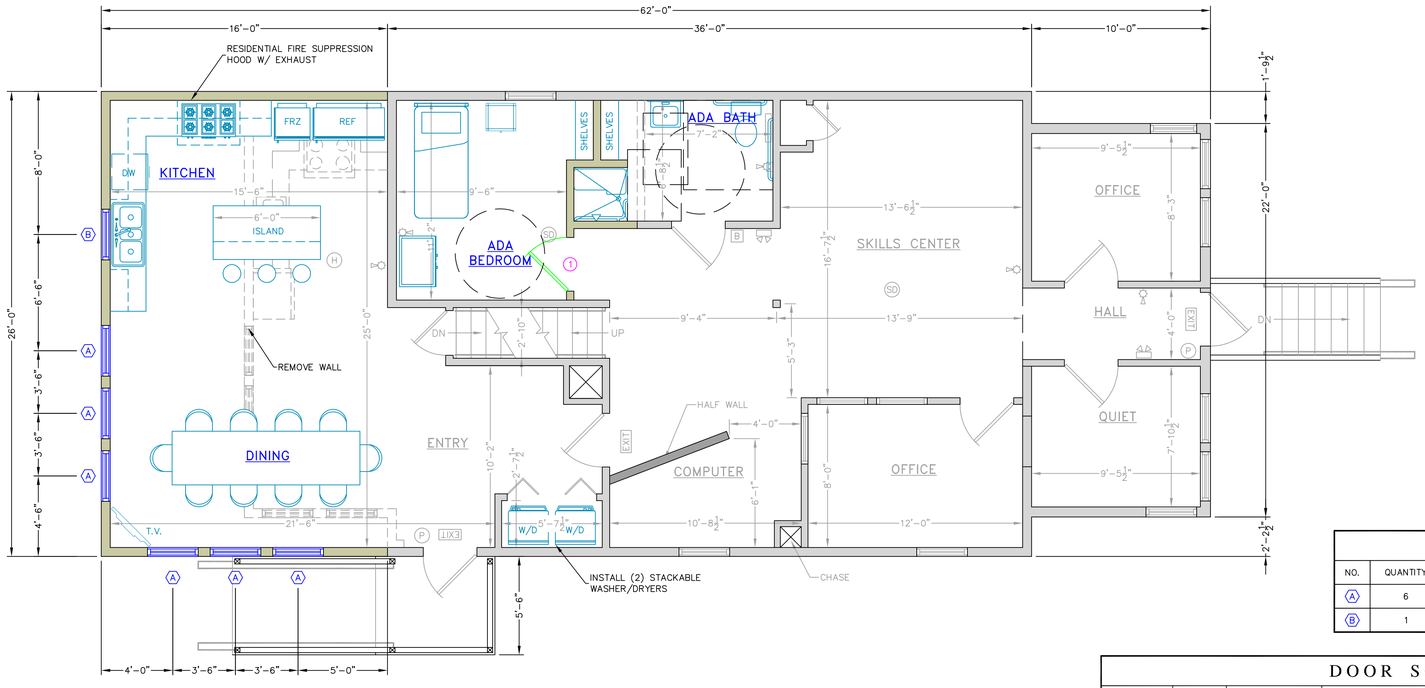

FIRST FLOOR PLAN
SCALE 1/4" = 1'-0"

WINDOW SCHEDULE

NO.	QUANTITY	UNIT DIMENSION	TYPE	FRAME
A	6	2'-7 1/2" x 4'-8 1/2"	ANDERSON DH2849 200 SERIES DOUBLE HUNG	VINYL
B	1	2'-11 1/2" x 3'-2"	ANDERSON DHXX 100 SERIES DOUBLE HUNG	VINYL

DOOR SCHEDULE

NO.	QUANTITY	SIZE	TYPE	FRAME	REMARKS
1	1	3'-0" x 6'-8"	MASONITE SOLID CORE 6-PANEL COMPOSITE	WOOD	HINGES, LEVER HARDWARE, PRIVACY LOCKSET

ADVANCE COPY

ENGINEERING E.S.COFFIN SURVEYING © 2008
E.S. COFFIN ENGINEERING & SURVEYING, INC.
432 Cony Road P.O. Box 4687 Augusta, Maine 04330
Ph. (207) 623-9475 Fax (207) 623-0016 Toll Free 1-800-244-9475

NO.	REVISIONS	DATE

CLIENT & PROJECT:
157 HOSPITAL STREET ADDITION
BREAD OF LIFE MINISTRIES

LOCATION: 157 HOSPITAL STREET
TOWN: AUGUSTA COUNTY: KENNEBEC STATE: MAINE

SHEET TITLE: BASEMENT & FIRST FLOOR PLANS

SCALE: AS SHOWN
DRAWN BY: CSC
DATE: DECEMBER 7, 2017
CHECKED BY: BEM

PROJ. NO. 2017-131

A-3